




TRANSFER DUCT WITH TYPE "A" FIRE DAMPER

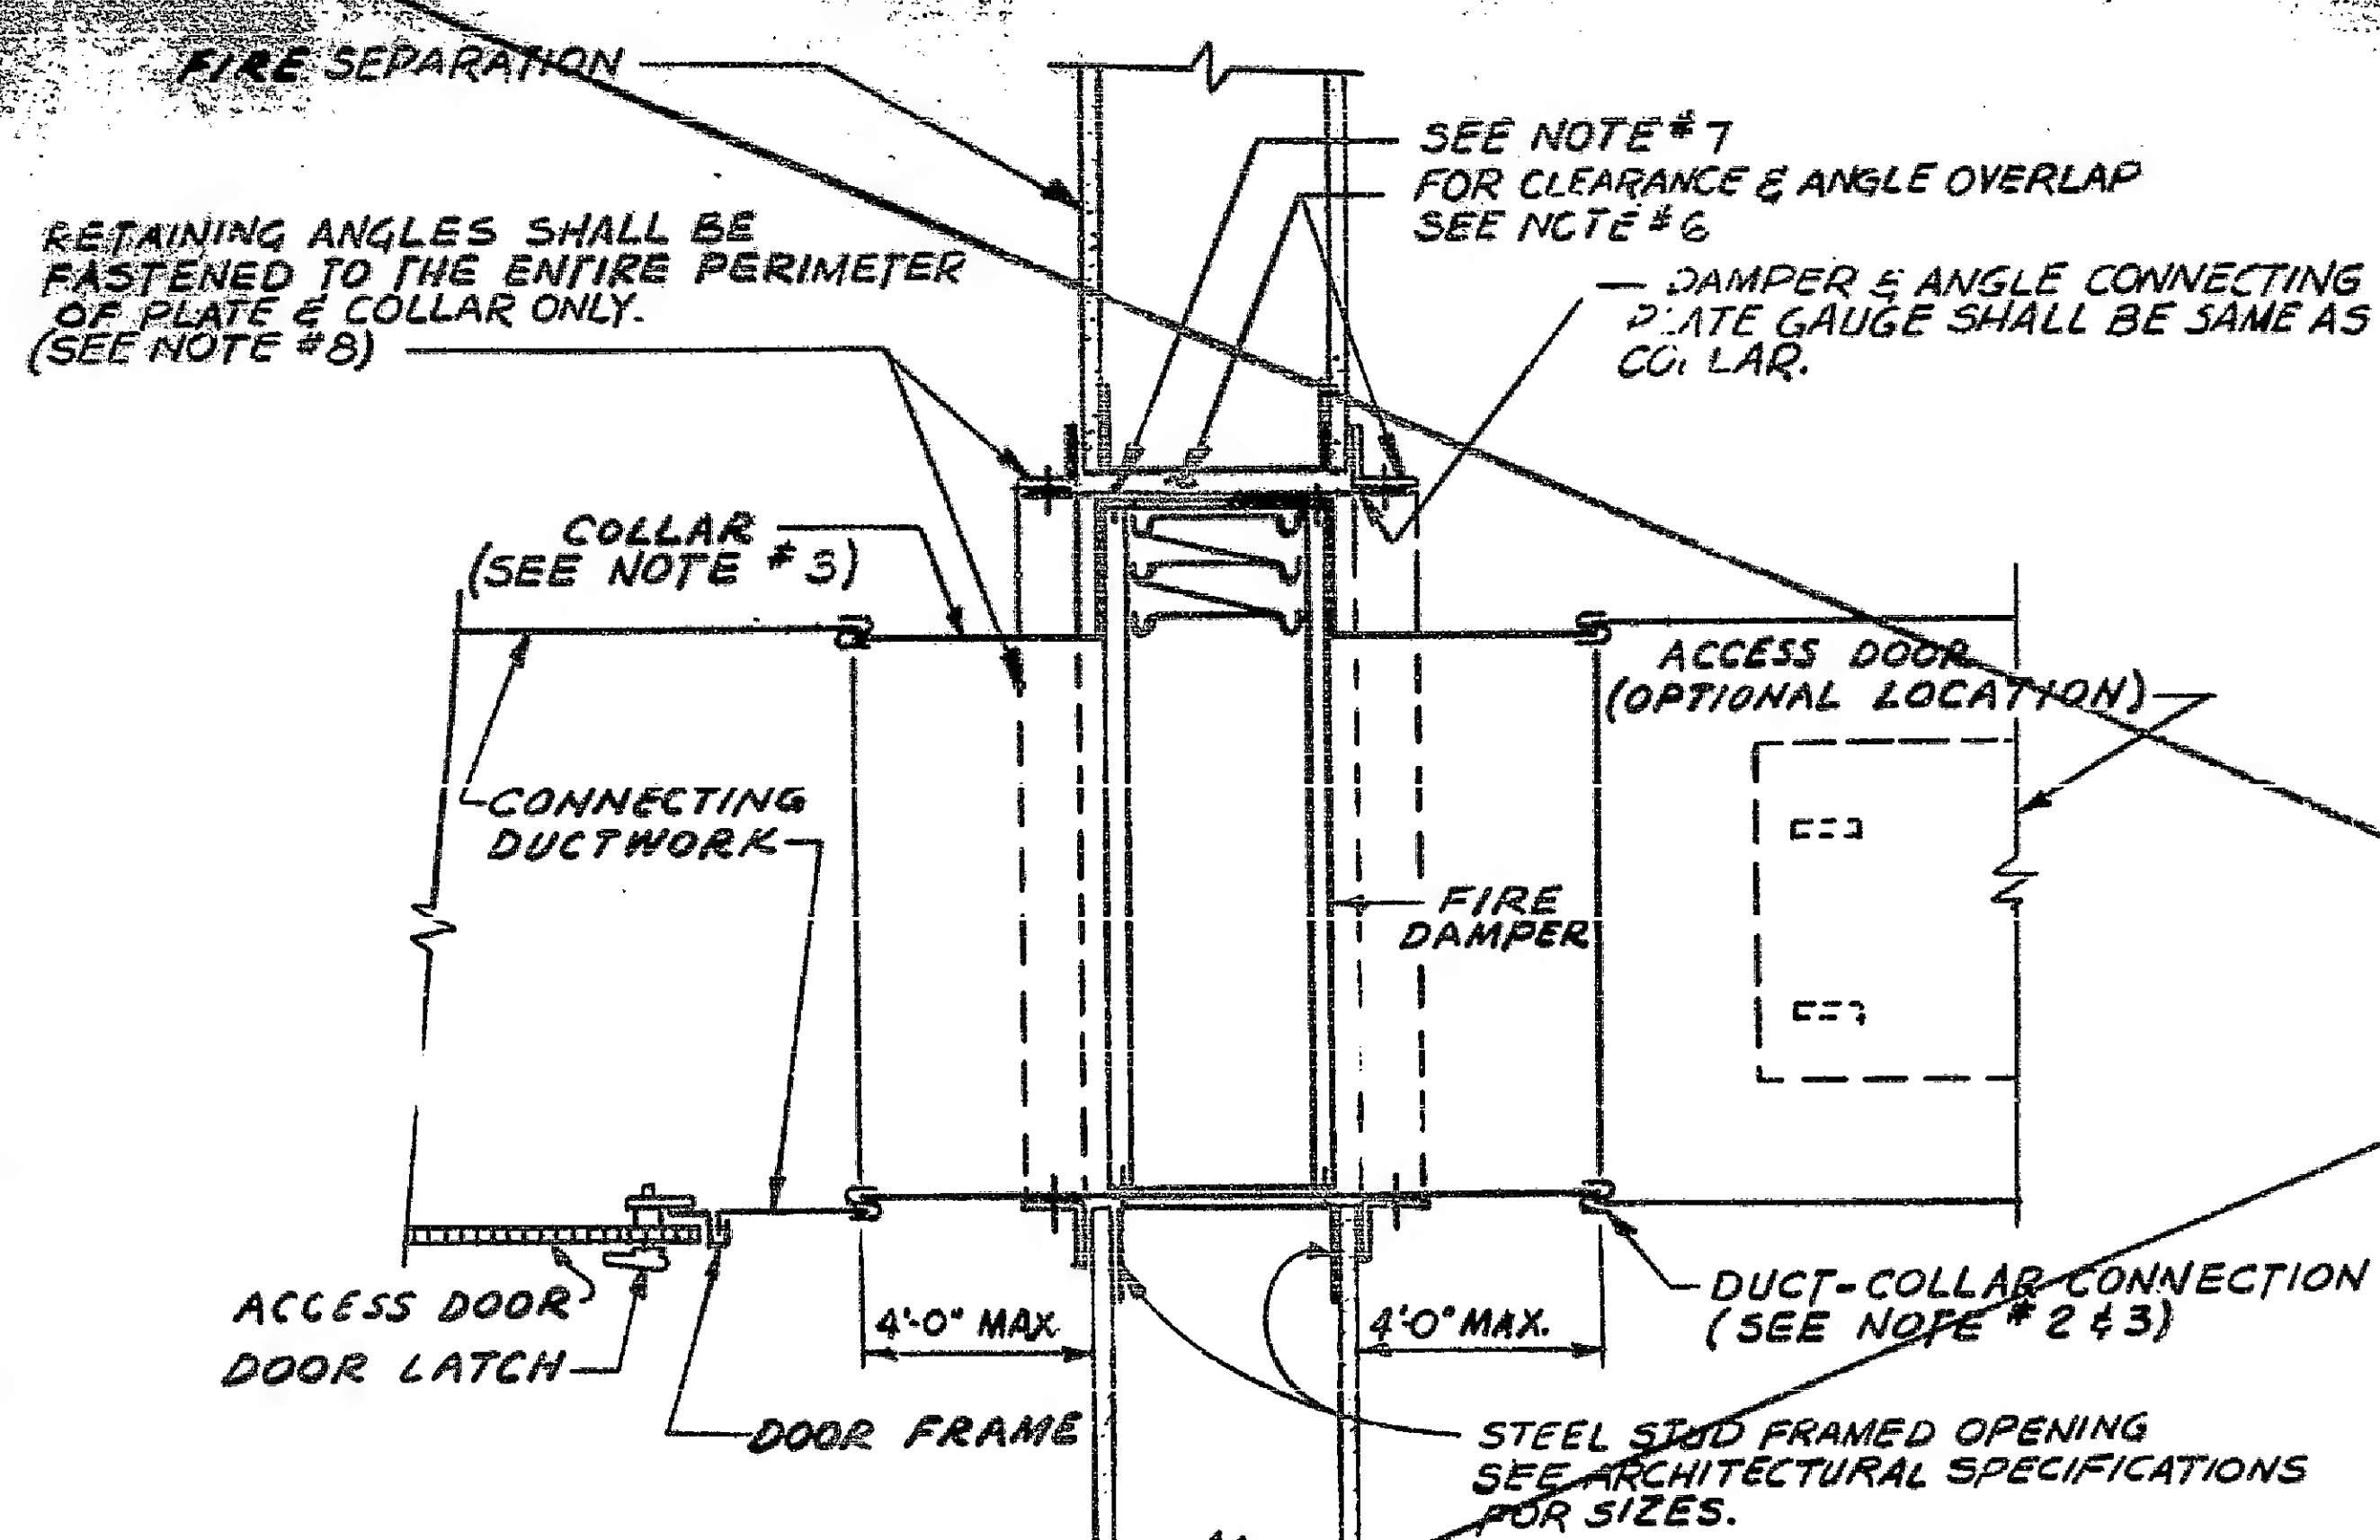


BRANCH OR MAIN DUCT WITH TYPE "B" FIRE DAMPER

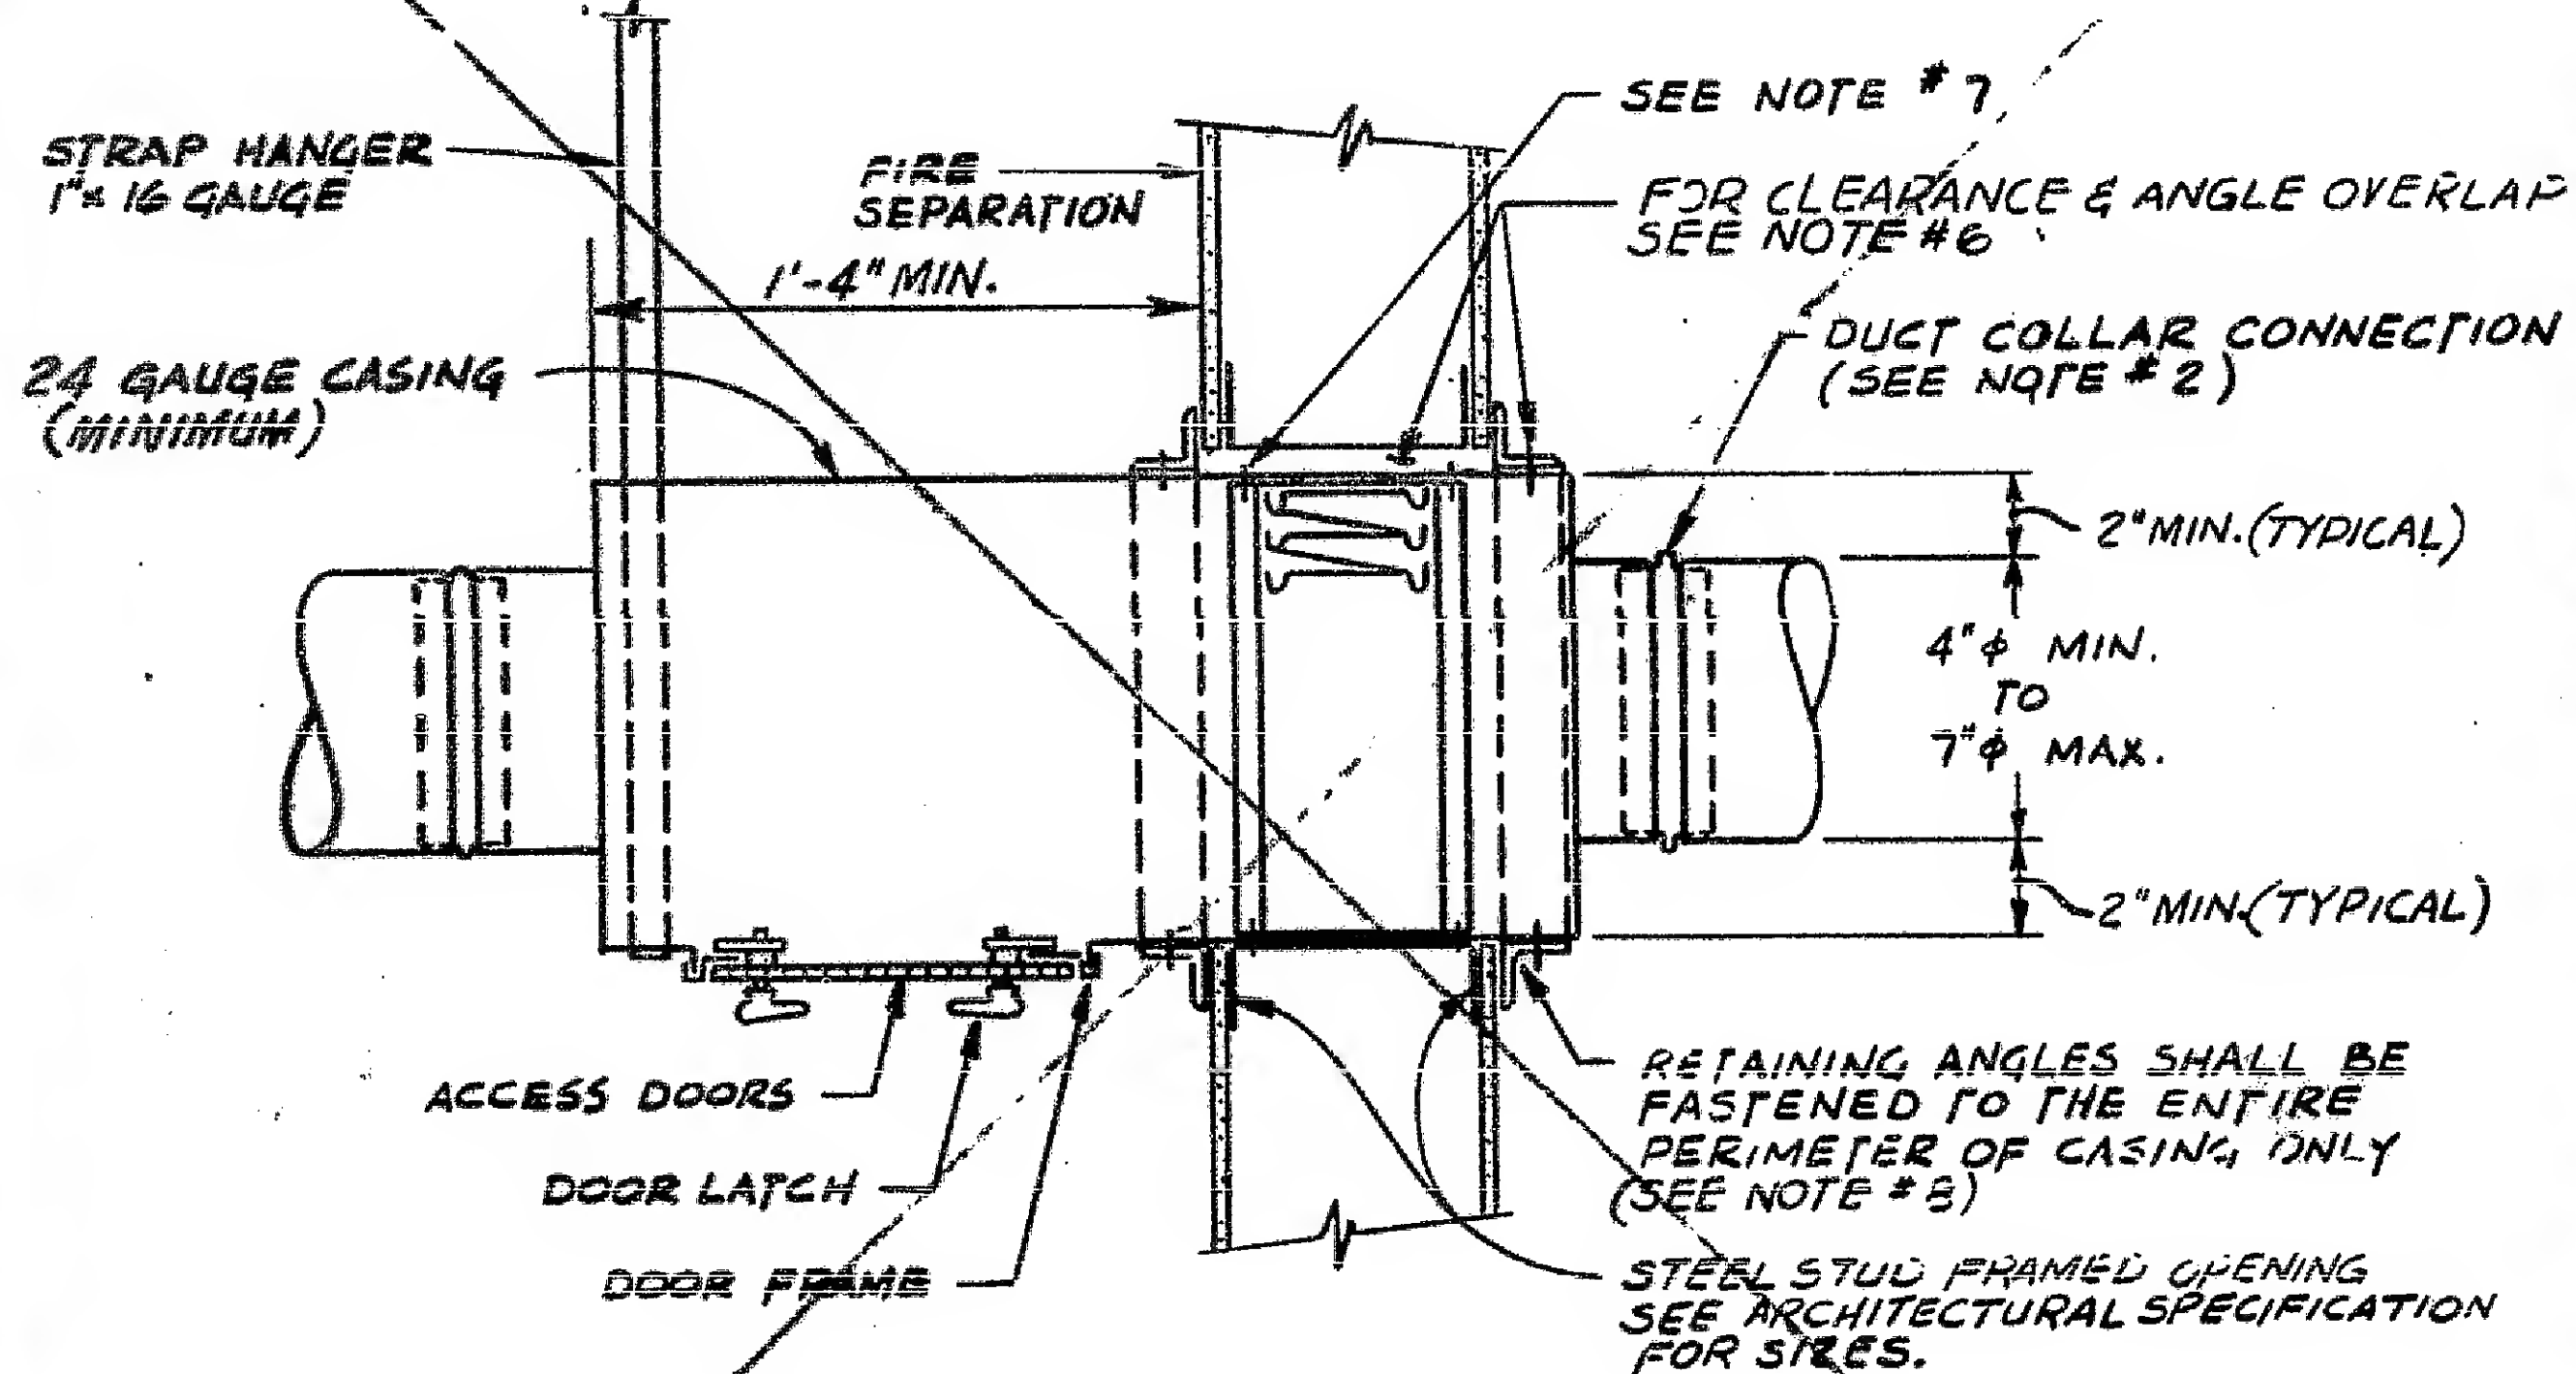

DETAIL OF FINGER OR FLEXIBLE ROUND DUCT WITH TYPE "B" FIRE DAMPER

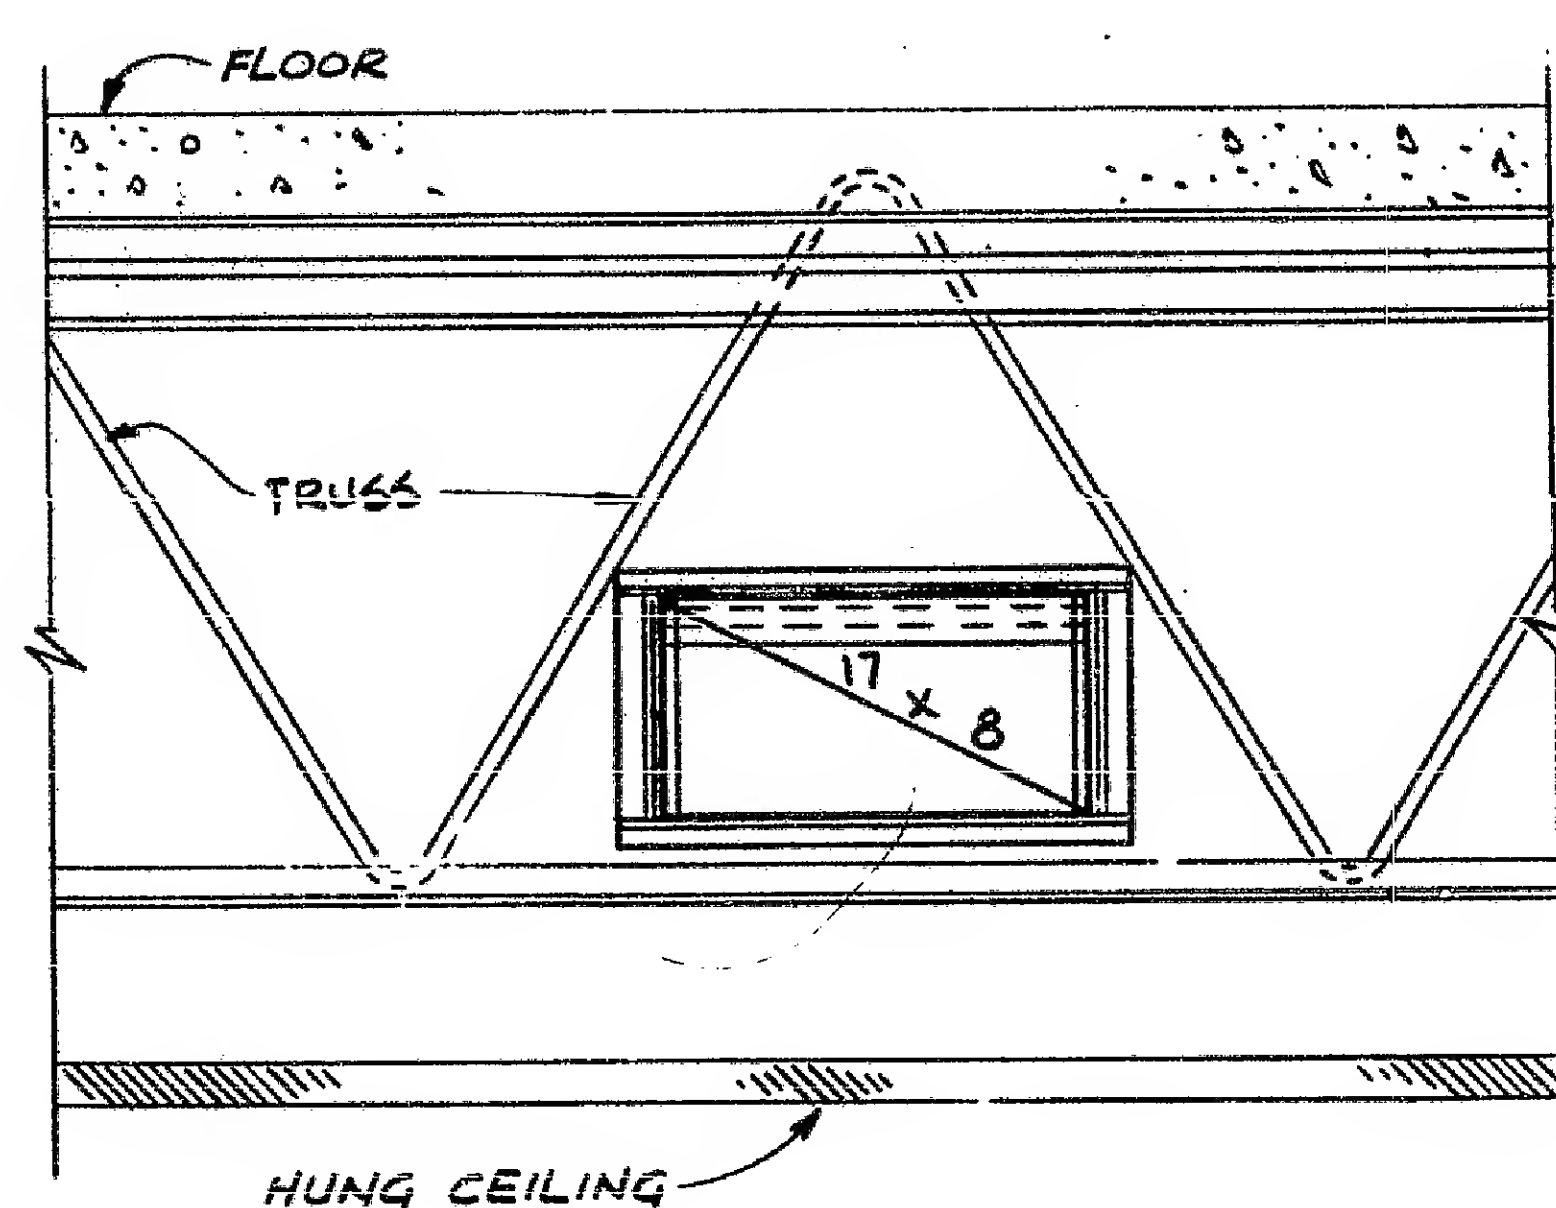

ELEVATION
DETAIL OF TRANSFER DUCT IN TRUSSES WITH TYPE "A" FIRE DAMPER

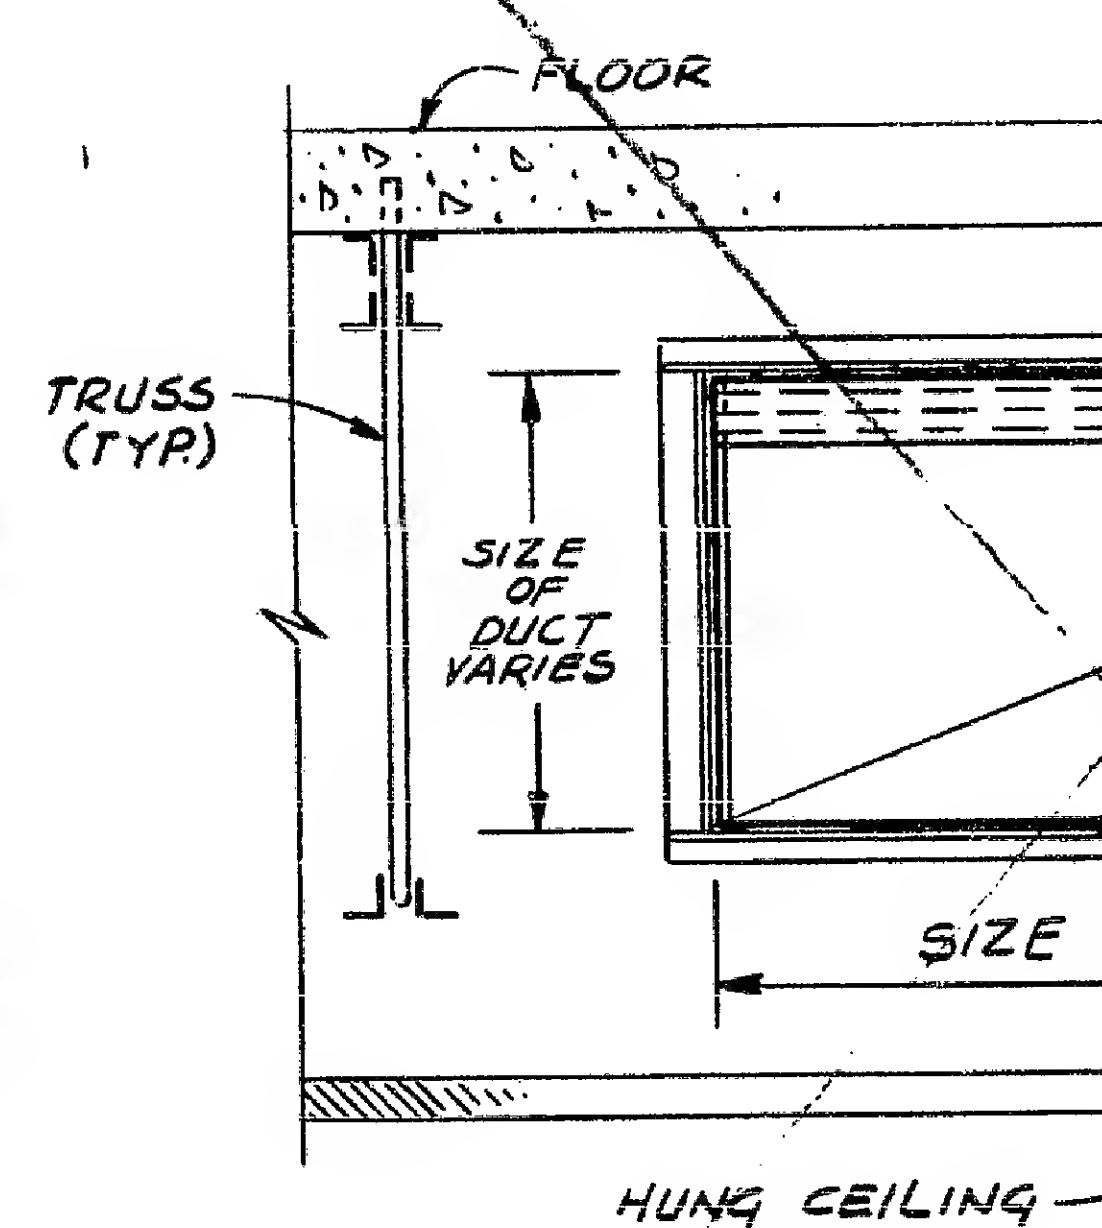

DETAIL OF TRANSFER DUCT WITH TYPE "A" FIRE DAMPER

RN DESIGNED J.N.R.	REVISIONS					
	NO.	DATE	APPD.	DESCRIPTION	NO.	DATE
DRAWN E.N.						
CHECKED A.D.						
IN CHARGE						

<p><i>E. J. L. L.</i> ASS'T CHIEF ENGINEER OF DESIGN RESEARCH</p>		<p><i>B. J. L. L.</i> ENGINEER OF DESIGN (AIRPORTS & W.T.C.)</p>	
<p><i>M. J. L. L.</i> CHIEF MECHANICAL ENGINEER</p>		<p>FEB. 26, 1990 DATE</p>	

THE
TOW
TAN
COM